DIALOG

ISSUED FOR

1	2021-08-03	DEVELOPMENT PERMIT

CALGARY EVENT CENTRE

519 - 12th AVE SE, CALGARY, AB

EVENT LEVEL - OVERALL FLOOR PLAN

DPA2.100

2001931

PLOT DATE: 8/3/2021 2:45:35 PM

01 - EVENT LEVEL

SCALE: 1 : 200

DIALOG

ISSUED FOR

1	2021-08-03	DEVELOPMENT PERMIT

RETAIL - RESTAURANT SPORTS BAR
BOURBON BAR
DISPLAY KITCHEN
PRIVATE DINING
RETAIL - H.O.F.
RETAIL - TEAM STORE
VESTIBULE
OVERHANG ABOVE
KITCHEN
SHOW KITCHEN
CONCESSION KITCHEN
PIZZA
MICROBREW+NACHO
CAESARVILLE
ELEV #1
ELEV #2
TR
ELEC
ESCALATOR UP TO PREMIUM / UPPER CONCOURSE
EM ELEC.
STAIR #1
FULL SERVICE BAR
OFFICE ENTRY
STAIR #2
SHAFT
VESTIBULE
RETAIL - TICKET OFFICE
MEN
WOMEN
GRAB+GO
CHICKEN
POCKET DOG
BURGER
TEST KITCHEN
QUAD ELECTRICAL
MALT+DONUT
OFFICE
IN-SEAT SERVICE
ICE PLANT
CHILLER PLANT
CAESARVILLE
COCKTAIL
RETAIL - SPONSOR
Room
HOUSEKEEPING
FULL SERVICE BAR
RAMP LANDING
RAMP UP TO PARKADE LANDING 1
QUAD ELECTRICAL
RETAIL - RESTAURANT CHICKEN
PRIM. ELEC
ROOM
WINE BAR
INDOOR BICYCLE STRORAGE (CLASS 1 -SECURED) 16 STALLS
EVENTS OPERATIONS CENTRE EOC
CONFERENCE
VEST.
MALT+DONUT
PIZZA
NURSING
FIRST AID
WATER HEATER ROOM
EAST CLUB
GRAB + GO
EMERGENCY GENERATOR
STAIR #3
POCKET DOG
WASTE
VIP ENTRY
TR
ELEC
MERCH.
VESTIBULE
WATER ENTRY/ FIRE PUMP
DOCK MONITOR
STAIR #2
VENDING
DEMARC
GN. NTRL.
SHAFT
GENERATOR
QUIET ROOM
HOUSEKEEPING
VEST
TR
QUAD ELECTRICAL
MEDIA / STAFF ENTRY
ESCALATOR UP TO PREMIUM / UPPER CONCOURSE
RAMP DOWN TO LOADING DOCK
RAMP UP TO PARKADE
PROPERTY LINE

PROJECT NORTH
TRUE NORTH

02 - MAIN CONCOURSE
SCALE: 1 : 200

CALGARY EVENT CENTRE

519 - 12th AVE SE, CALGARY, AB

MAIN CONCOURSE - OVERALL FLOOR PLAN

DPA2.200

2001931

PLOT DATE:8/3/2021 2:45:56 PM

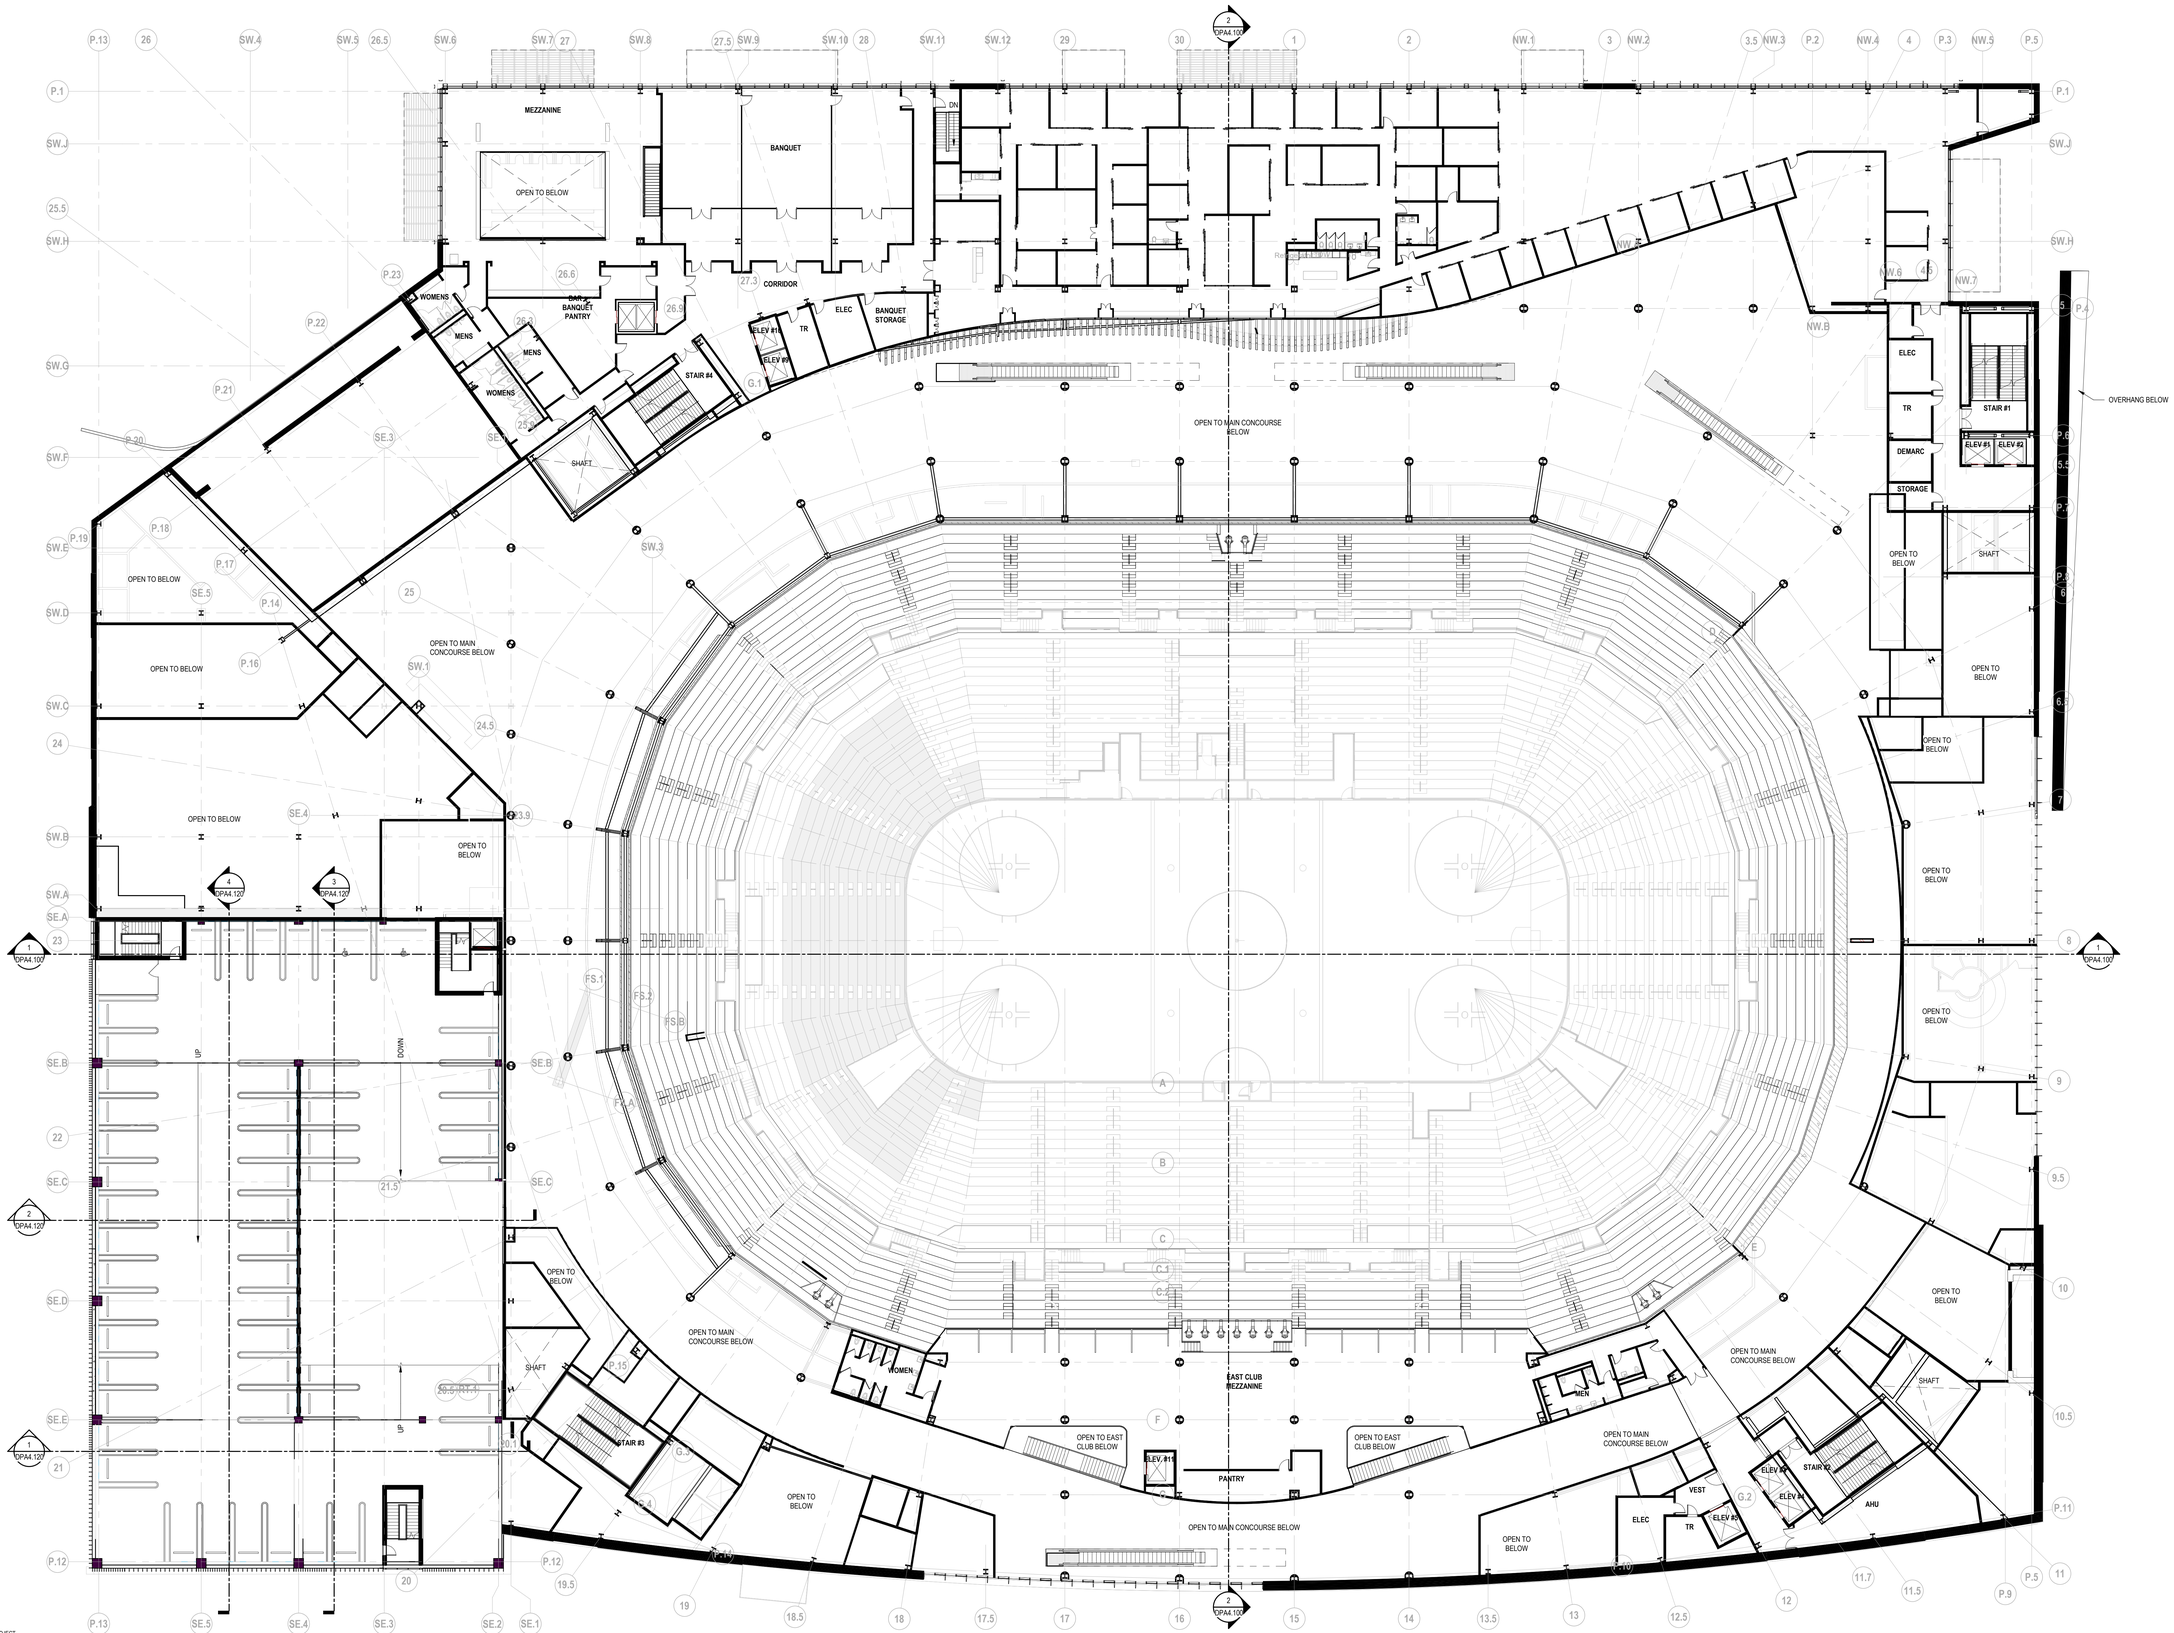

PROJECT NORTH

1 DPA2.300 03 - CLUB MEZZANINE

SCALE: 1 : 200

DIALOG

ISSUED FOR

1	2021-08-03	DEVELOPMENT PERMIT

CALGARY EVENT CENTRE

519 - 12th AVE SE, CALGARY, AB

CLUB MEZZANINE - OVERALL FLOOR PLAN

DPA2.300

2001931

PLOT DATE:8/3/2021 2:46:16 PM

DIALOG

ISSUED FOR

1	2021-08-03	DEVELOPMENT PERMIT

ROOF BELOW
3600 HIGH RTU SCREEN
ROOF
RTU
ELEVATOR OVERRUN
ELEV #1
ELEV #2
TR
ELEC
STAIR #2
OWNER LOUNGE
OWNERS LOUNGE RETHERM
ESCALATOR UP TO UPPER CONCOURSE
ESCALATOR DOWN TO MAIN CONCOURSE
LANDING
MEN'S RESTROOM
WOMENS RESTROOM
WELCOME
CORRIDOR
OPEN TO MAIN CONCOURSE BELOW
OVERHANG BELOW
OVERHANG ABOVE
SHAFT
SOUTH RETHERM & WEST SUITE PANTRY
OWNER'S SUITE A(BB+B)
SUITE 38
SUITE 39
SUITE 40
SUITE 41
SUITE 42
SUITE 43
SUITE 44
SUITE 45
SUITE 46
SUITE 47
SUITES 1
SUITES 2
SUITES 3
SUITES 4
SUITES 5
SUITES 6
SUITES 7
SUITES 8
SUITES 9
SUITES 10
SUITES 11
SUITES 12
W. CLUB RESTROOM
M. CLUB RESTROOM
COAT CHECK
CLUB MGR
HOUSEKEEPING
OPEN TO BELOW
MENS RESTROOM
TR
AHU
SOUTH SOCIAL CLUB
ELEV
CLUB 4.7F.01
SUITE 37
SUITE 36
SUITE 35
SUITE 34
SUITE 33
SUITE 32
SUITE 31
SUITE 30
SUITE 29
SUITE 28
SUITE 27
SUITE 26
SUITE 25
SUITE 24
SUITE 23
SUITE 22
SUITE 21
SUITE 20
SUITE 19
SUITE 18
SUITE 17
SUITE 16
SUITE 15
SUITE 14
SUITE 13
PANTRY
Room
CLUB RESTROOM
RESTROOM
SUITE PANTRY
SUITE MGR
SUITE KITCHEN
WASTE / HOUSEKEEPING
STAIR #3
ELEV #3
DAS
SOUTH CLUB MGR
W. RESTROOM
M. RESTROOM
VEST
ELEV #4
STAIR #4
PARKADE TOTAL STALL COUNT
(184) 3000 X 5000 STALLS
(6) BARRIER FREE STALLS
TOTAL PARKADE = 190 STALLS
UP
DOWN
PROJECT NORTH
TRUE NORTH

04 - PREMIUM LEVEL
SCALE: 1 : 200

CALGARY EVENT CENTRE
519 - 12th AVE SE, CALGARY, AB

PREMIUM LEVEL - OVERALL FLOOR PLAN

DPA2.400

2001931

PLOT DATE:8/3/2021 2:46:43 PM

DIALOG

ISSUED FOR

1	2021-08-03	DEVELOPMENT PERMIT

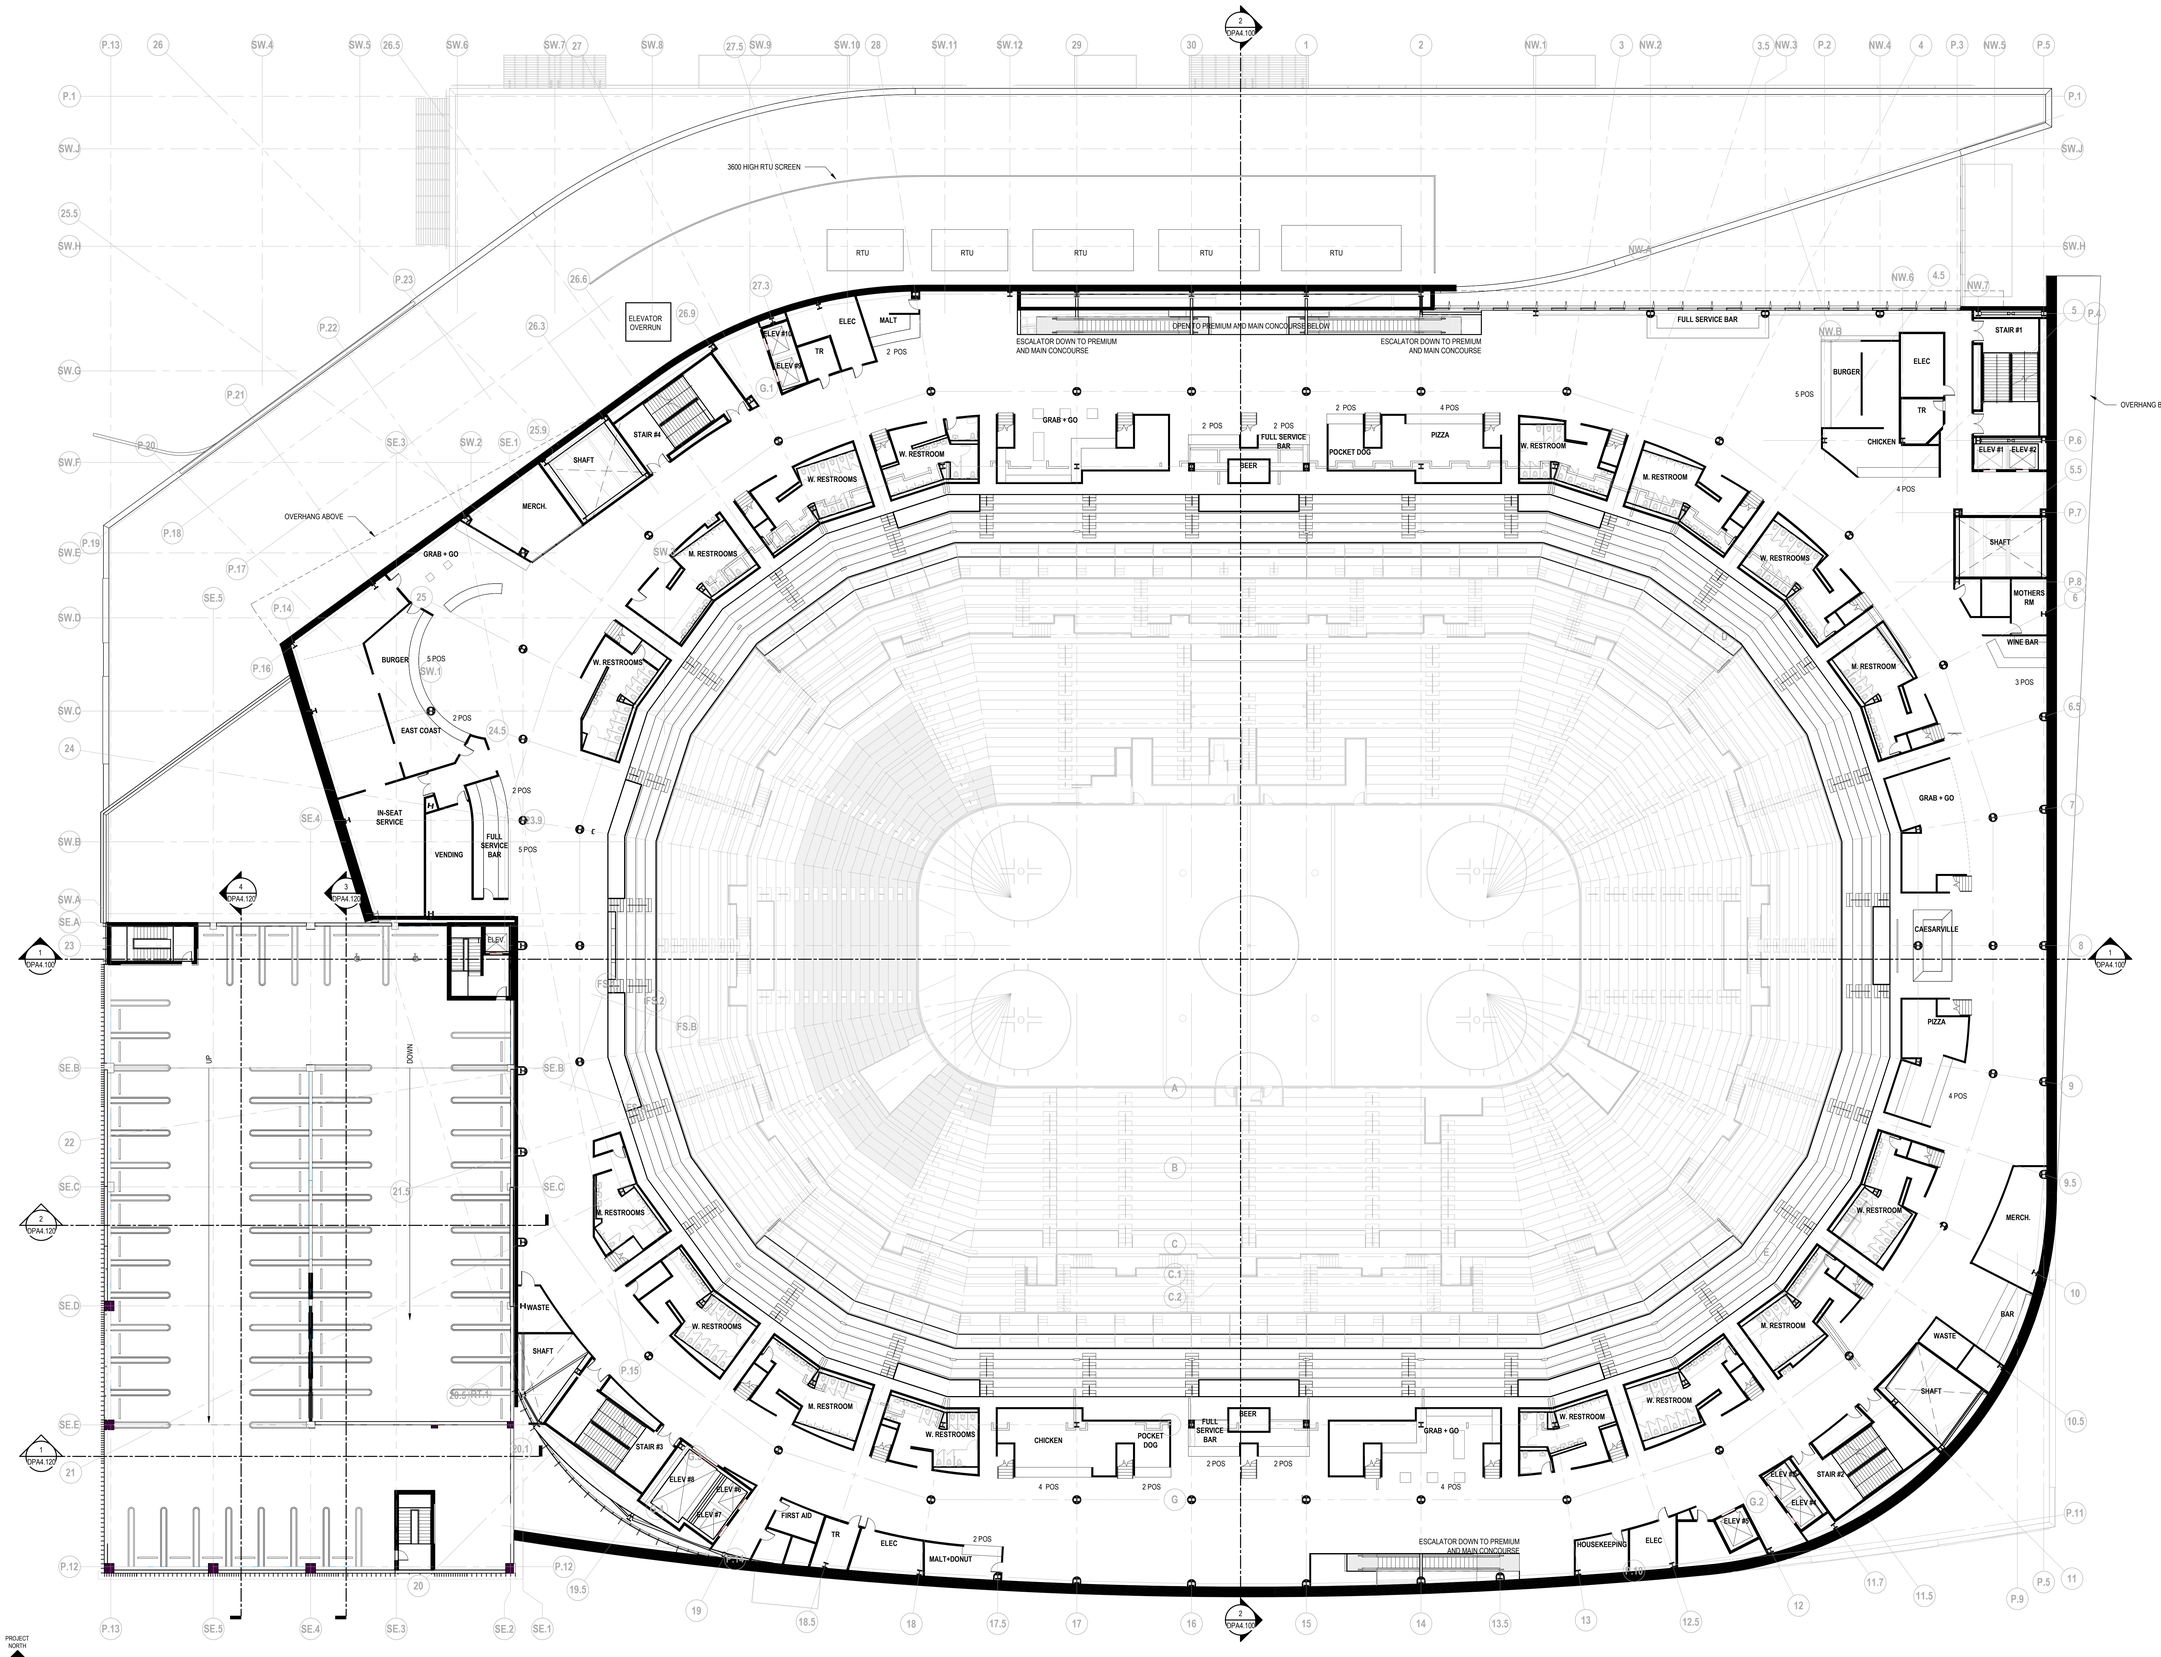

PROJECT NORTH

TRUE NORTH

1 DPA2.500 05 - UPPER CONCOURSE

SCALE: 1 : 200

CALGARY EVENT CENTRE

519 - 12th AVE SE, CALGARY, AB

UPPER CONCOURSE - OVERALL FLOOR PLAN

DPA2.500

2001931

PLOT DATE:8/3/2021 2:47:02 PM

3600 HIGH RTU SCREEN

RTU RTU RTU RTU RTU

ELEVATOR OVERRUN

OVERHANG ABOVE

OVERHANG BELOW

PARKADE BELOW

OPEN TO UPPER CONCOURSE BELOW

OPEN TO BELOW

OPEN TO UPPER CONCOURSE BELOW

PROJECT NORTH

TRUE NORTH

1 DPA2.550 05.5 - UPPER BOWL

SCALE: 1 : 200

DIALOG

ISSUED FOR

1	2021-08-03	DEVELOPMENT PERMIT

REGISTERED ARCHITECT ALBERTA

CALGARY EVENT CENTRE

519 - 12th AVE SE, CALGARY, AB

UPPER BOWL - OVERALL FLOOR PLAN

DPA2.550

2001931

PLOT DATE:8/3/2021 2:47:18 PM

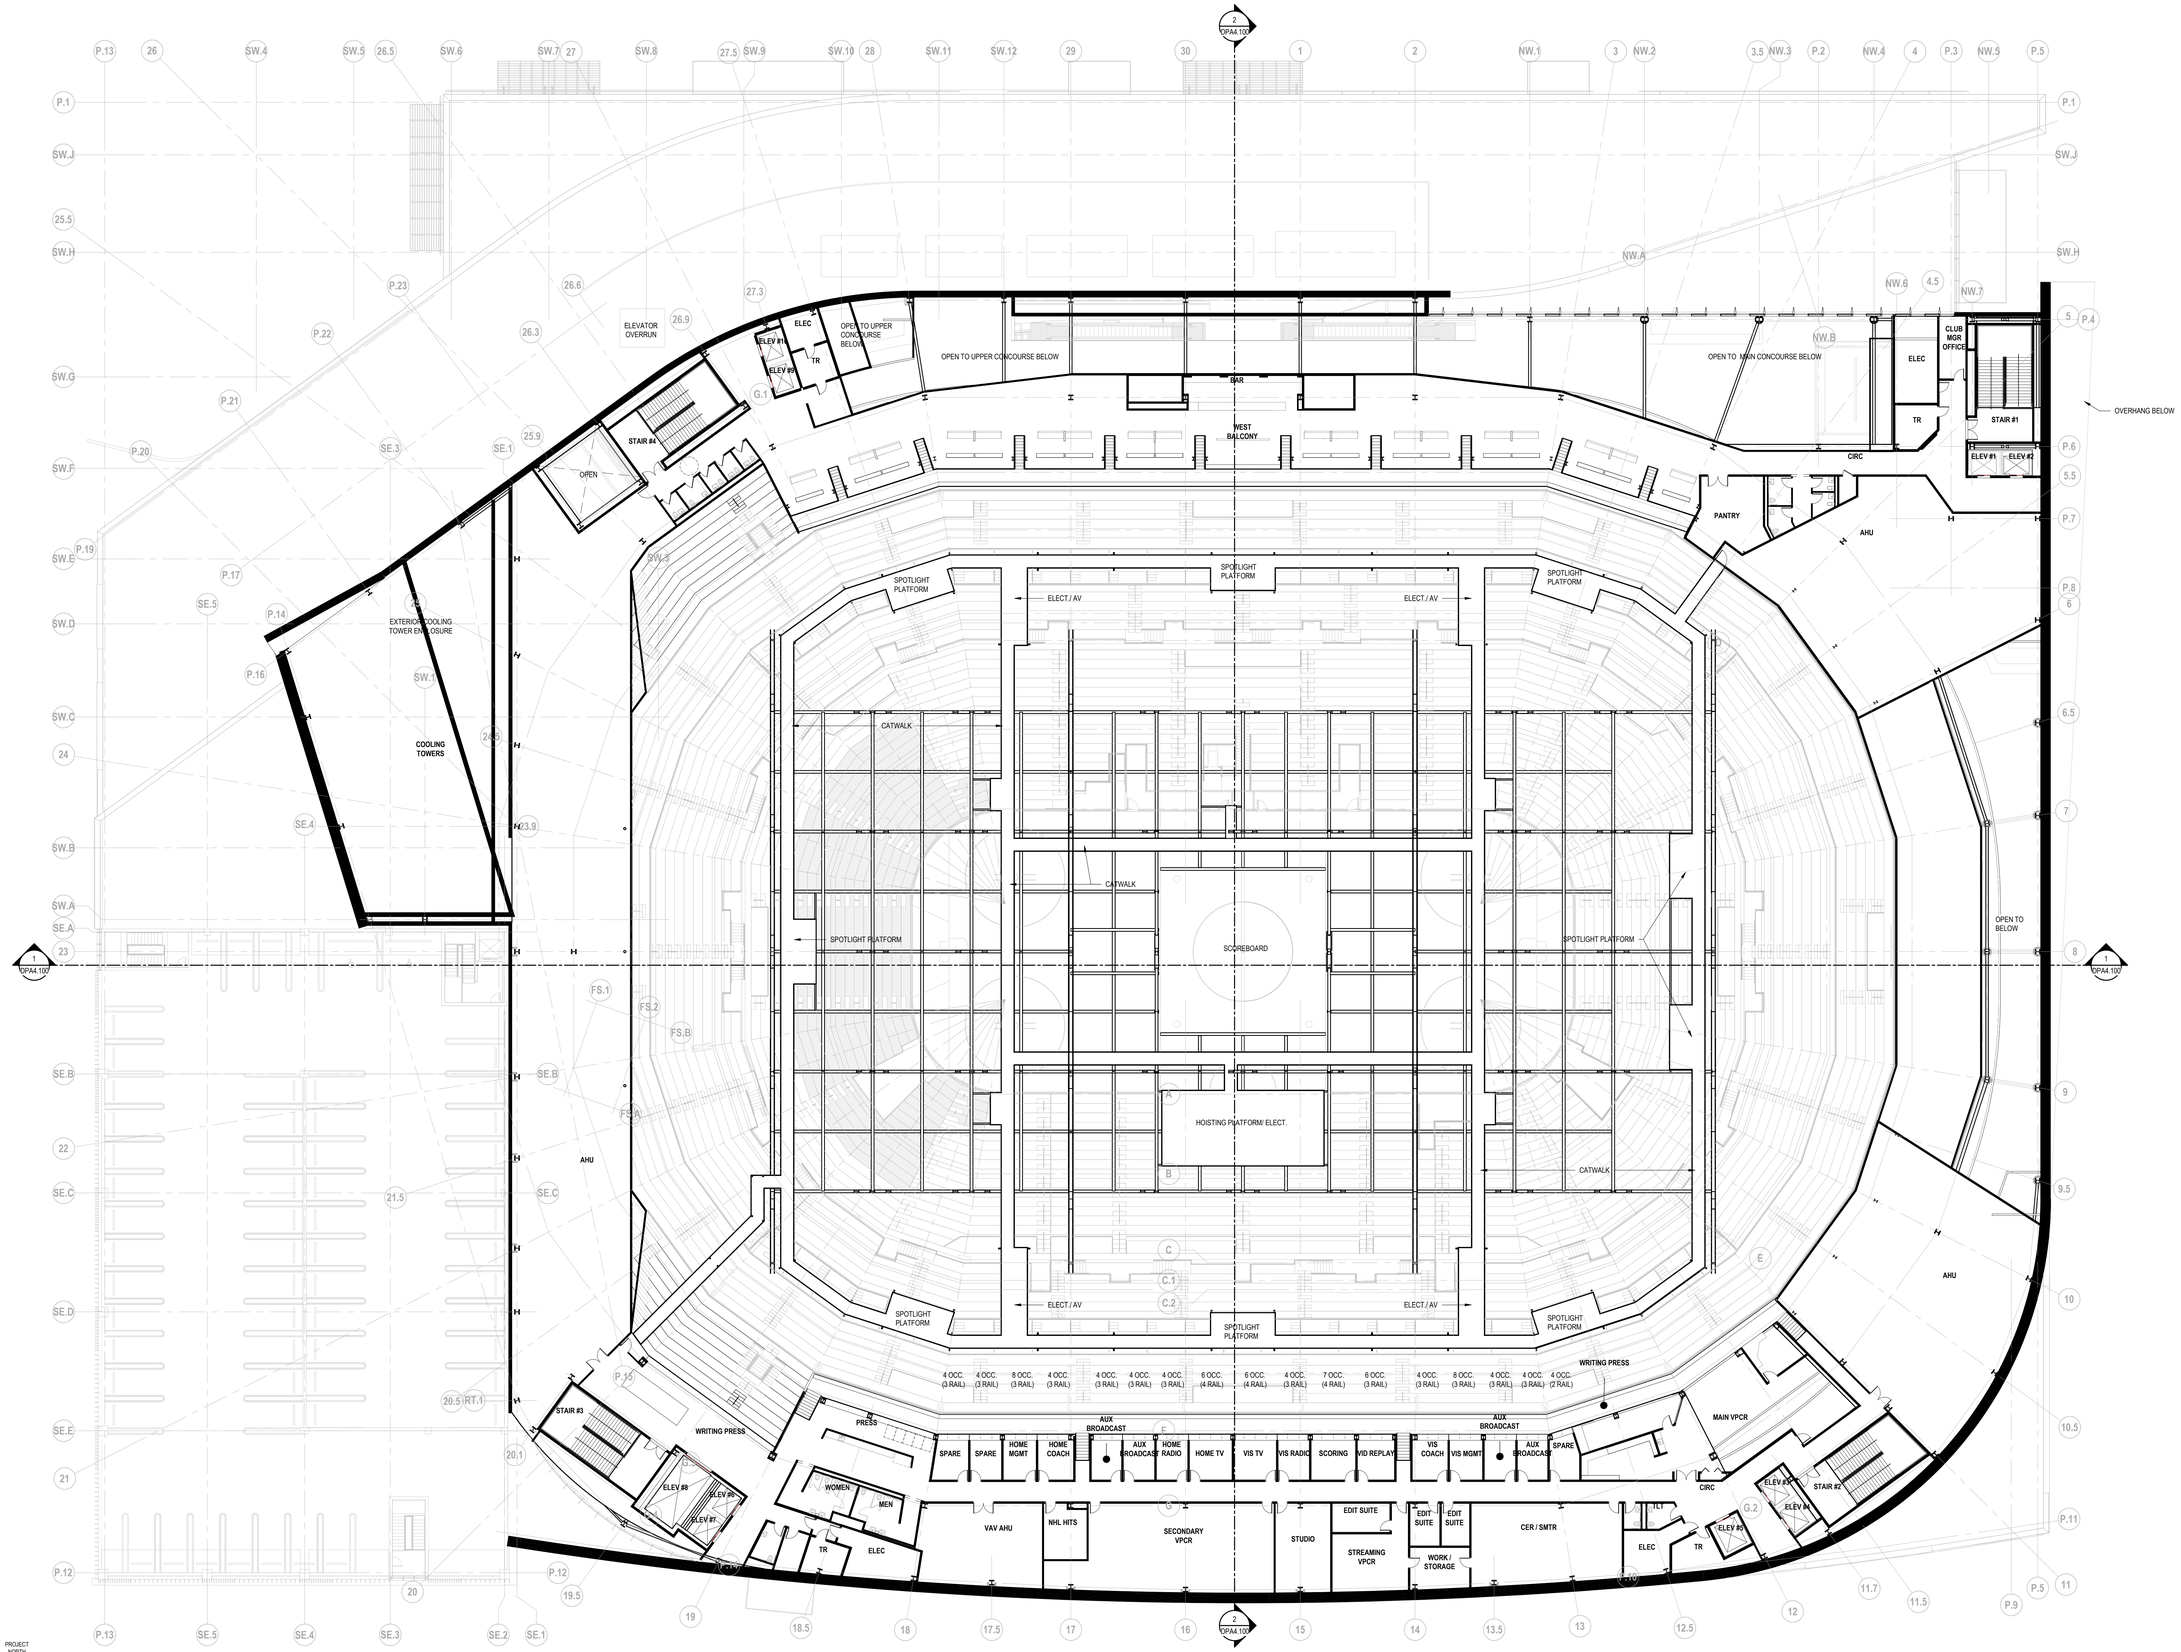

PROJECT NORTH

TRUE NORTH

1 DPA2.600 06 - BALCONY / PRESS LEVEL

SCALE: 1 : 200

DIALOG

ISSUED FOR

1	2021-08-03	DEVELOPMENT PERMIT

CALGARY EVENT CENTRE

519 - 12th AVE SE, CALGARY, AB

BALCONY LEVEL - OVERALL FLOOR PLAN

DPA2.600

2001931

PLOT DATE:8/3/2021 2:47:37 PM

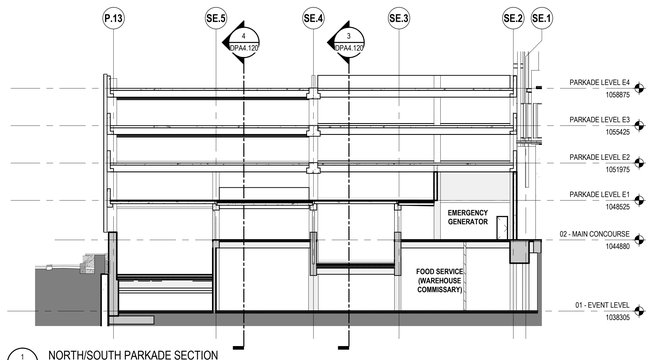

1 DPA4.120 NORTH/SOUTH PARKADE SECTION
SCALE: 1 : 200

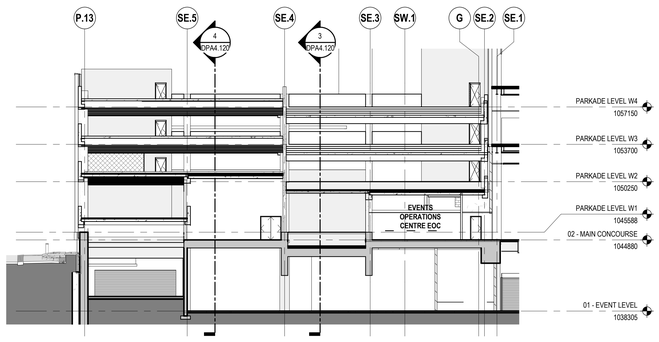

2 DPA4.120 NORTH/SOUTH PARKADE SECTION
SCALE: 1 : 200

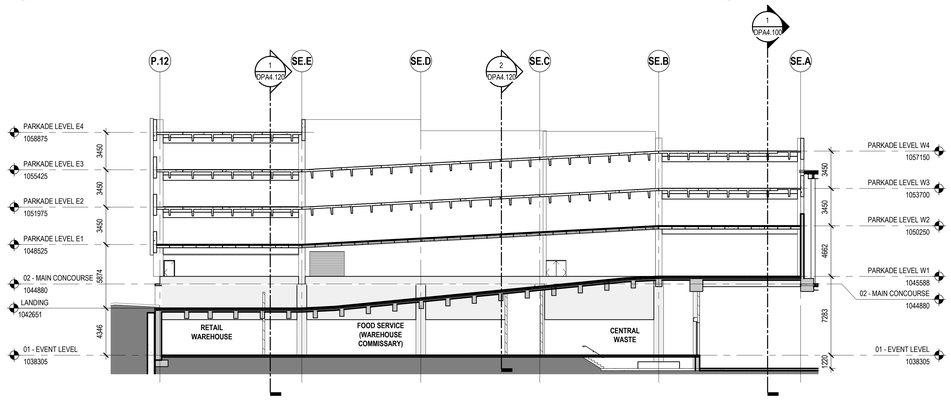

3 DPA4.120 EAST/WEST PARKADE SECTION
SCALE: 1 : 200

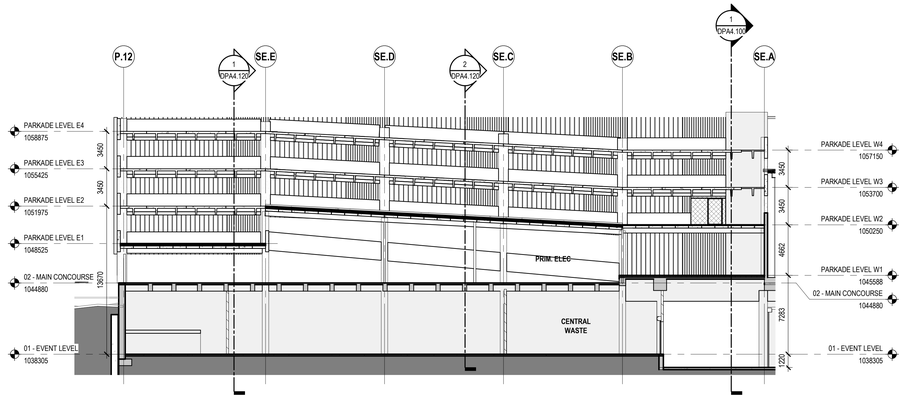

4 DPA4.120 EAST/WEST PARKADE SECTION
SCALE: 1 : 200

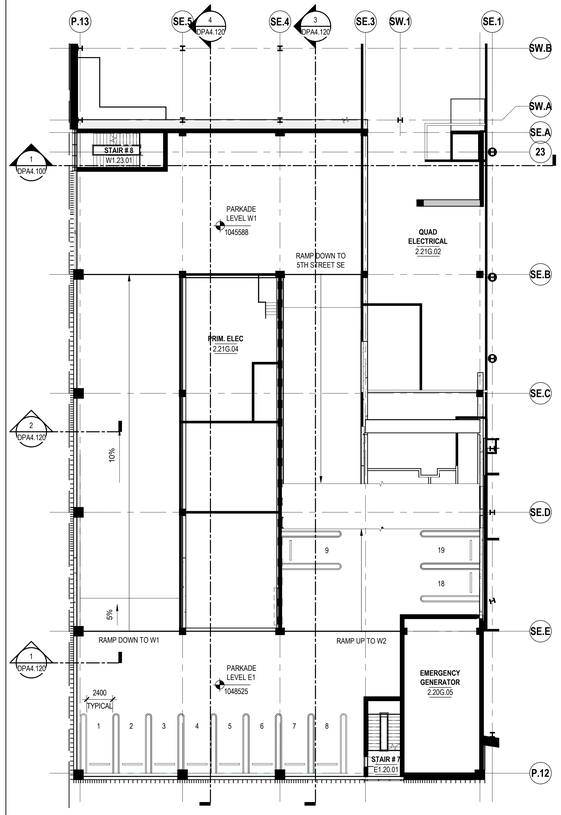

1 DPA4.100
2 DPA4.120
1 DPA4.120
PARKADE LEVEL E4 1058875
PARKADE LEVEL E3 1055425
PARKADE LEVEL E2 1051975
PARKADE LEVEL E1 1048525
02 - MAIN CONCOURSE 1044880
01 - EVENT LEVEL 1038305
3450
3450
3450
3914
4346
PARKADE LEVEL W4 1057150
PARKADE LEVEL W3 1053700
PARKADE LEVEL W2 1050250
PARKADE LEVEL W1 1045588
02 - MAIN CONCOURSE 1044880
01 - EVENT LEVEL 1038305
3450
3450
4662
7283
220
RETAIL WAREHOUSE
FOOD SERVICE (WAREHOUSE COMMISSARY)
CENTRAL WASTE

5 DPA4.120 PARKADE LEVEL E1/ W1
SCALE: 1 : 200

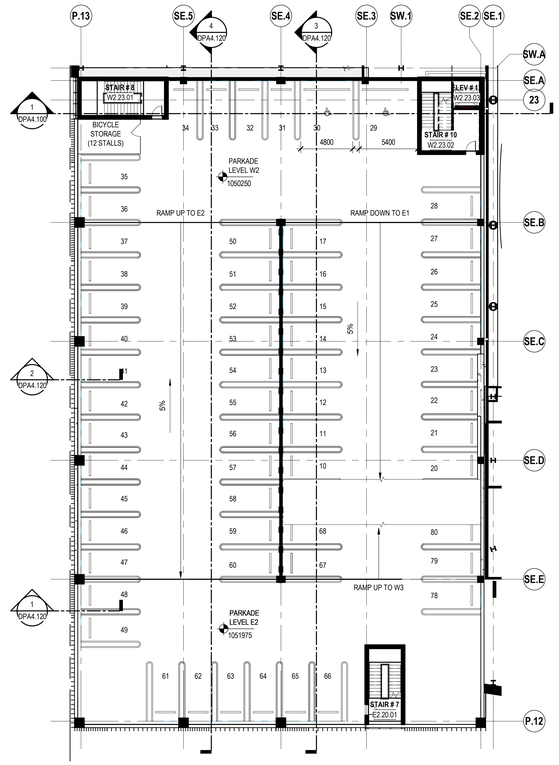

1 DPA4.100
2 DPA4.120
1 DPA4.120

6 DPA4.120 PARKADE LEVEL E2/ W2
SCALE: 1 : 200

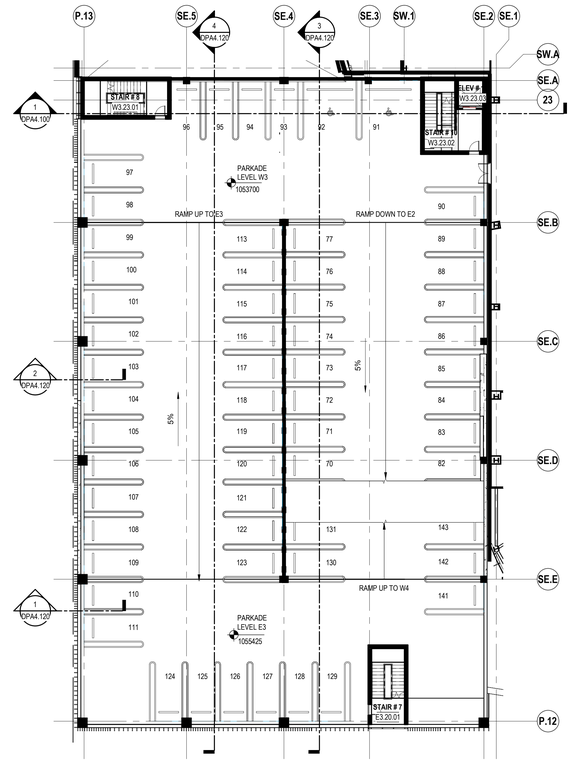

1 DPA4.100
2 DPA4.120
1 DPA4.120

7 DPA4.120 PARKADE LEVEL E3/ W3
SCALE: 1 : 200

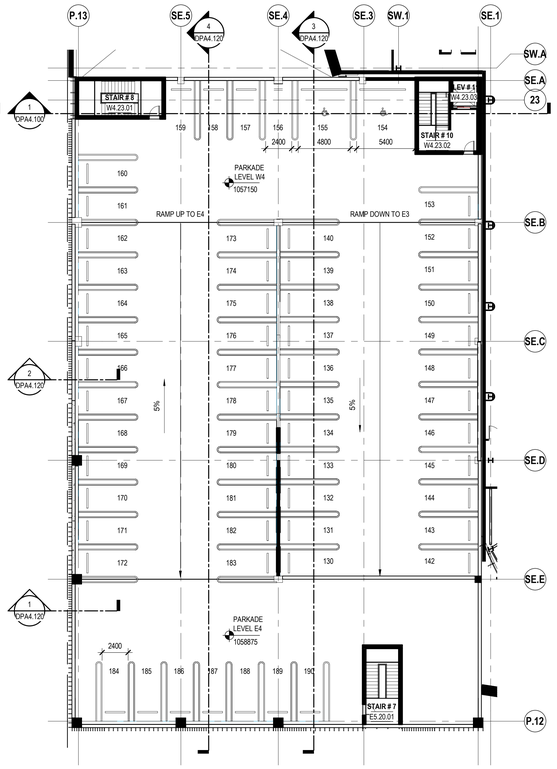

1 DPA4.100
2 DPA4.120
1 DPA4.120

8 DPA4.120 PARKADE LEVEL E4/ W4
SCALE: 1 : 200

DIALOG

o h+k

ISSUED FOR

1	2021-08-03	DEVELOPMENT PERMIT

CALGARY EVENT CENTRE

519 - 12th AVE SE, CALGARY, AB

PARKADE PLANS AND SECTIONS

DPA4.120

2001931

PLOT DATE:8/3/2021 2:48:52 PM